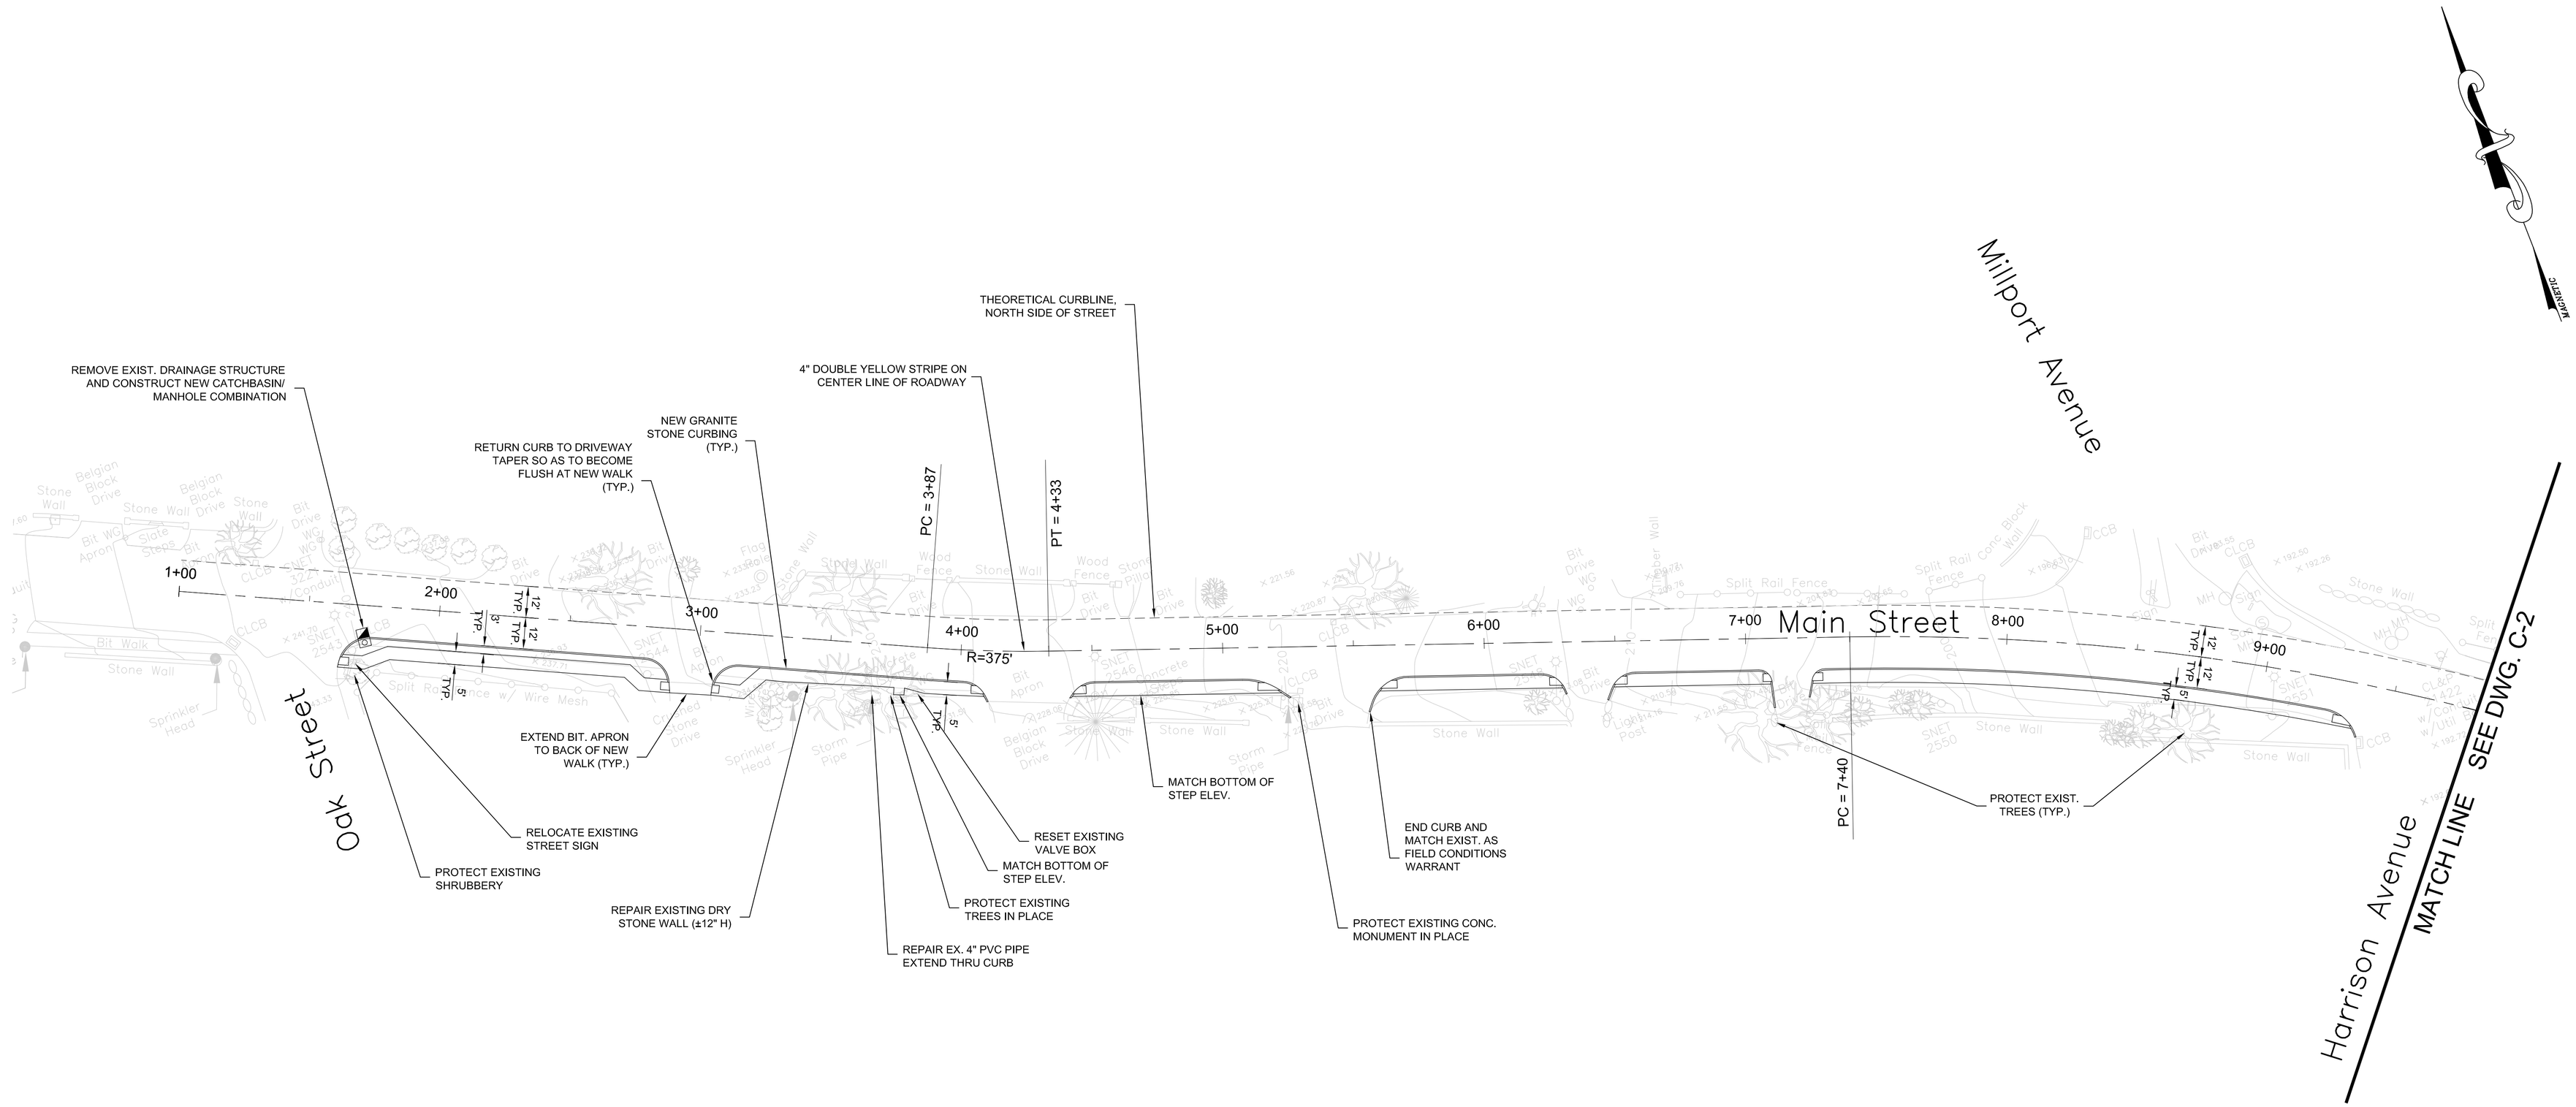

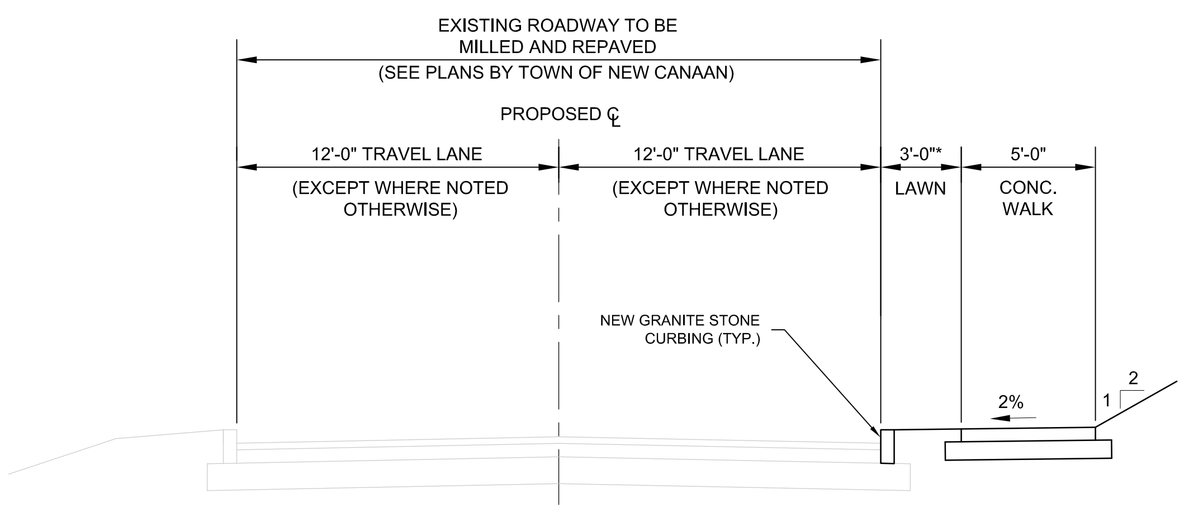

*MAY BE INCREASED AS FIELD CONDITIONS ALLOW

1 TYPICAL ROADWAY AND SIDEWALK SECTION WITH LAWN PANEL (LOOKING UP-STATION)
NOT TO SCALE

GRAPHIC SCALE

30 0 15 30 60 120

(IN FEET)
1 inch = 30 ft.

FOR REVIEW ONLY

NO.	REVISIONS / DESCRIPTION	DATE

MAIN STREET SIDEWALK IMPROVEMENT PROJECT

MAIN STREET BETWEEN OAK STREET AND FARM ROAD

- PREPARED FOR -

TOWN OF NEW CANAAN, DEPARTMENT OF PUBLIC WORKS
77 MAIN STREET, NEW CANAAN, CONNECTICUT

PRELIMINARY SITE PLAN - 1

Civil Design Associates LLC
1450 Barnum Avenue · Suite 202
Bridgeport, CT 06610
Tele: (203) 330-8700 · Fax: (203) 330-8701

DESIGNED BY: CAD	SCALE 1" = 30' - 0"	DATE 03 JUNE 2008	
DRAWN BY CAD	CADD FILE ...08-13\MAIN ST SIDEWALKS\SITE PLAN.DWG		C-1
JOB NO. CDA #08-13	SHEET 1 OF 3 SHEETS		