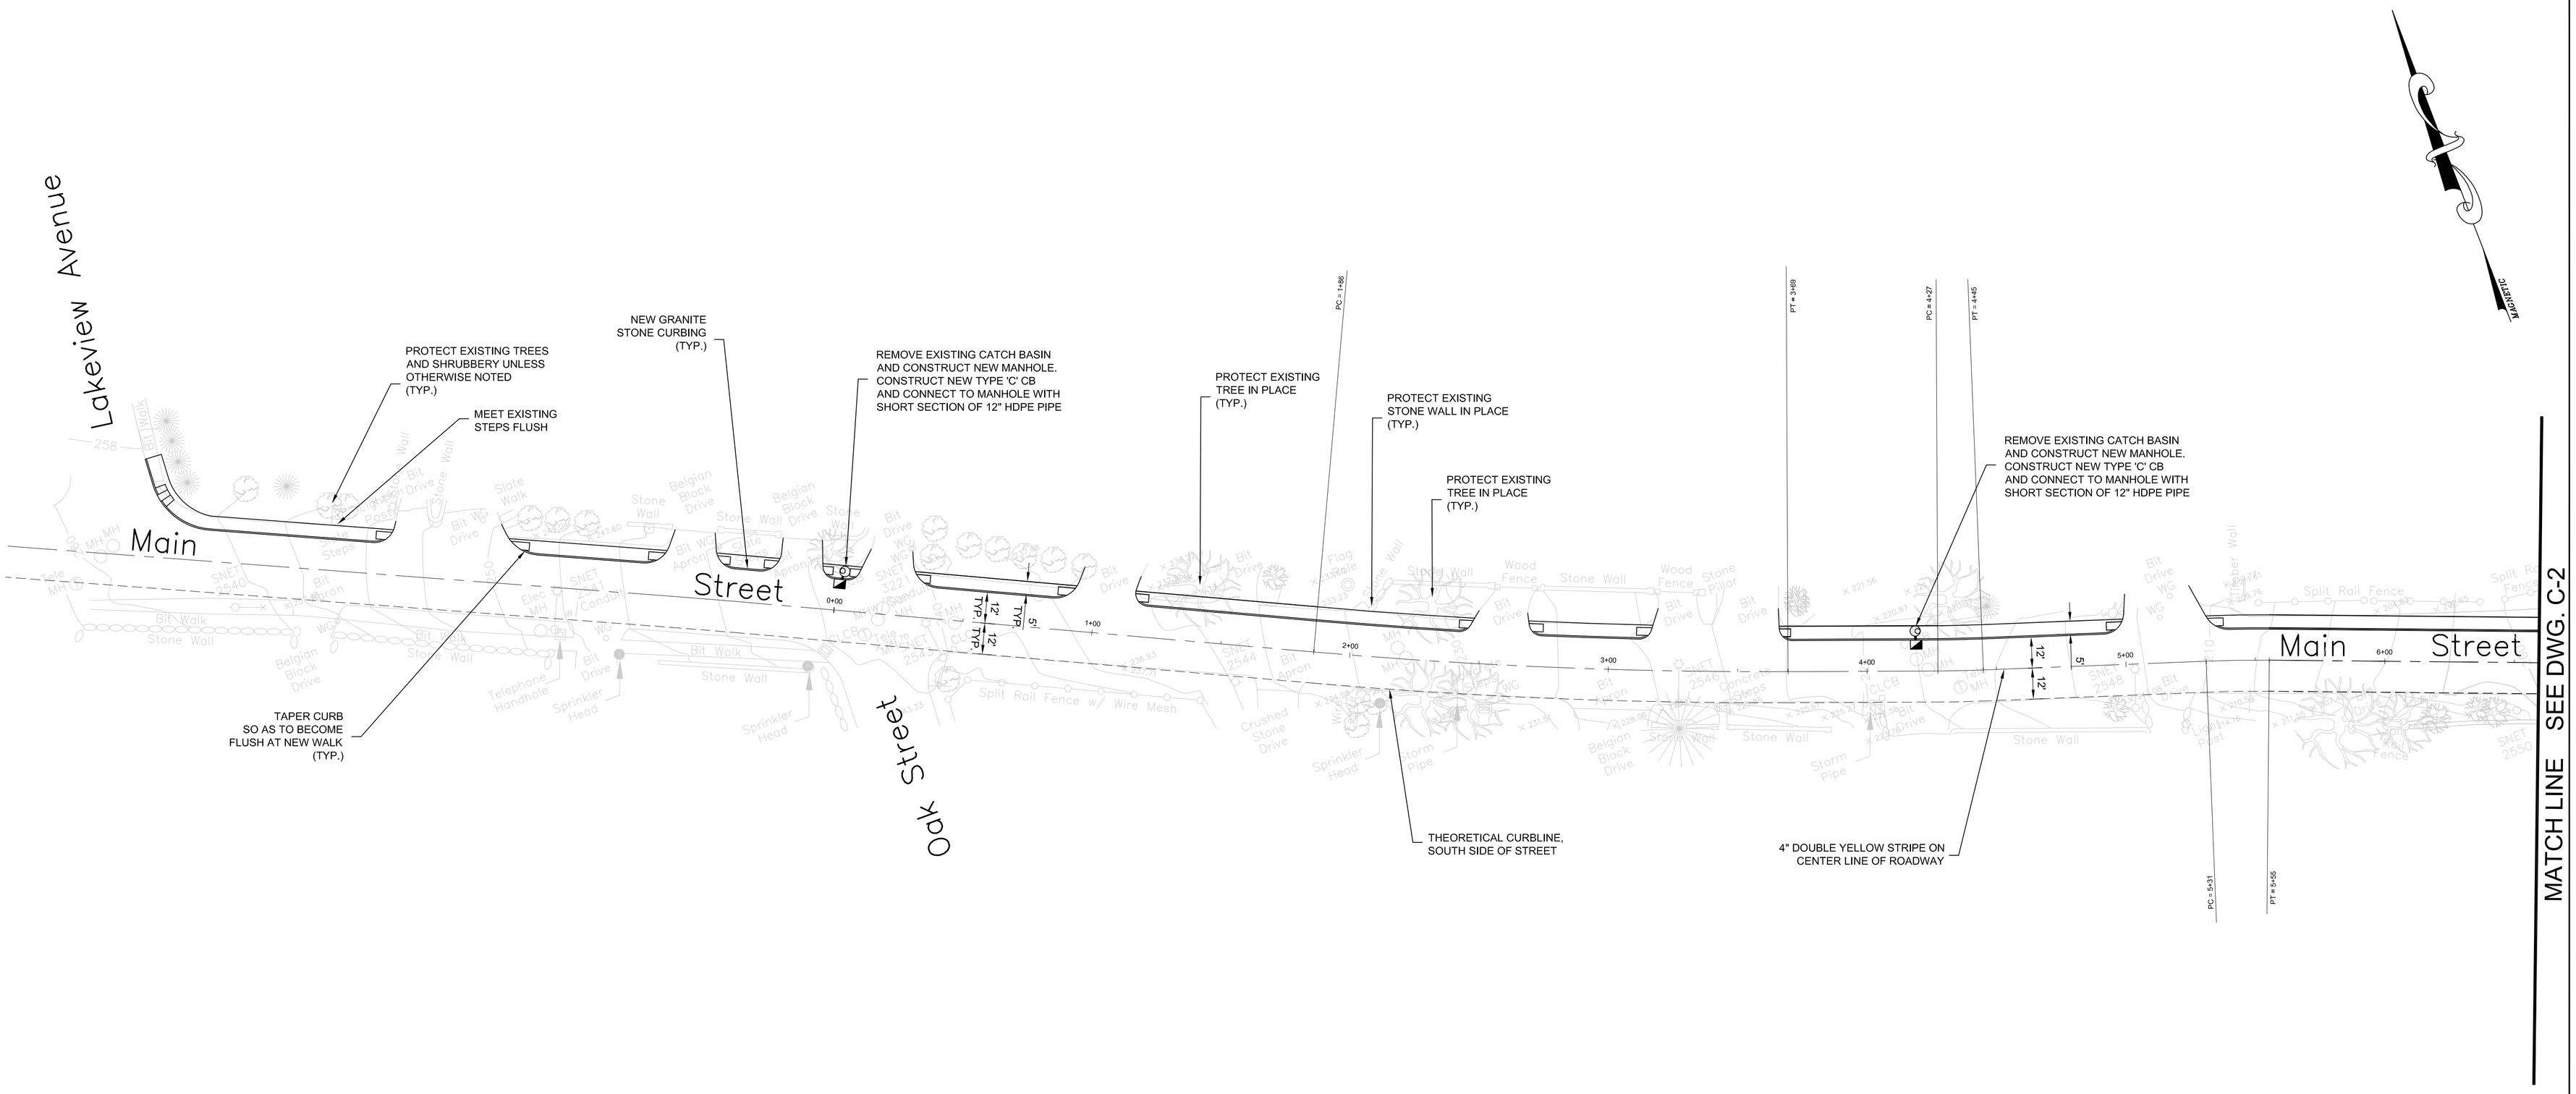

FOR REVIEW ONLY

GRAPHIC SCALE

30 0 15 30 60 120

(IN FEET)
1 inch = 30 ft.

NO.	REVISIONS / DESCRIPTION	DATE

MAIN STREET SIDEWALK IMPROVEMENT PROJECT

MAIN STREET BETWEEN OAK STREET AND FARM ROAD

- PREPARED FOR -

TOWN OF NEW CANAAN, DEPARTMENT OF PUBLIC WORKS
77 MAIN STREET, NEW CANAAN, CONNECTICUT

PRELIMINARY SITE PLAN - 1

Civil Design Associates LLC
1450 Barnum Avenue · Suite 202
Bridgeport, CT 06610
Tele: (203) 330-8700 · Fax: (203) 330-8701

DESIGNED BY CAD	SCALE 1" = 30' - 0"	DATE 14 JULY 2008	
DRAWN BY CAD	CADD FILE ...08-13\MAIN ST SIDEWALKS\SITE PLAN.DWG		C-1
JOB NO. CDA #08-13	SHEET 1 OF 3 SHEETS		